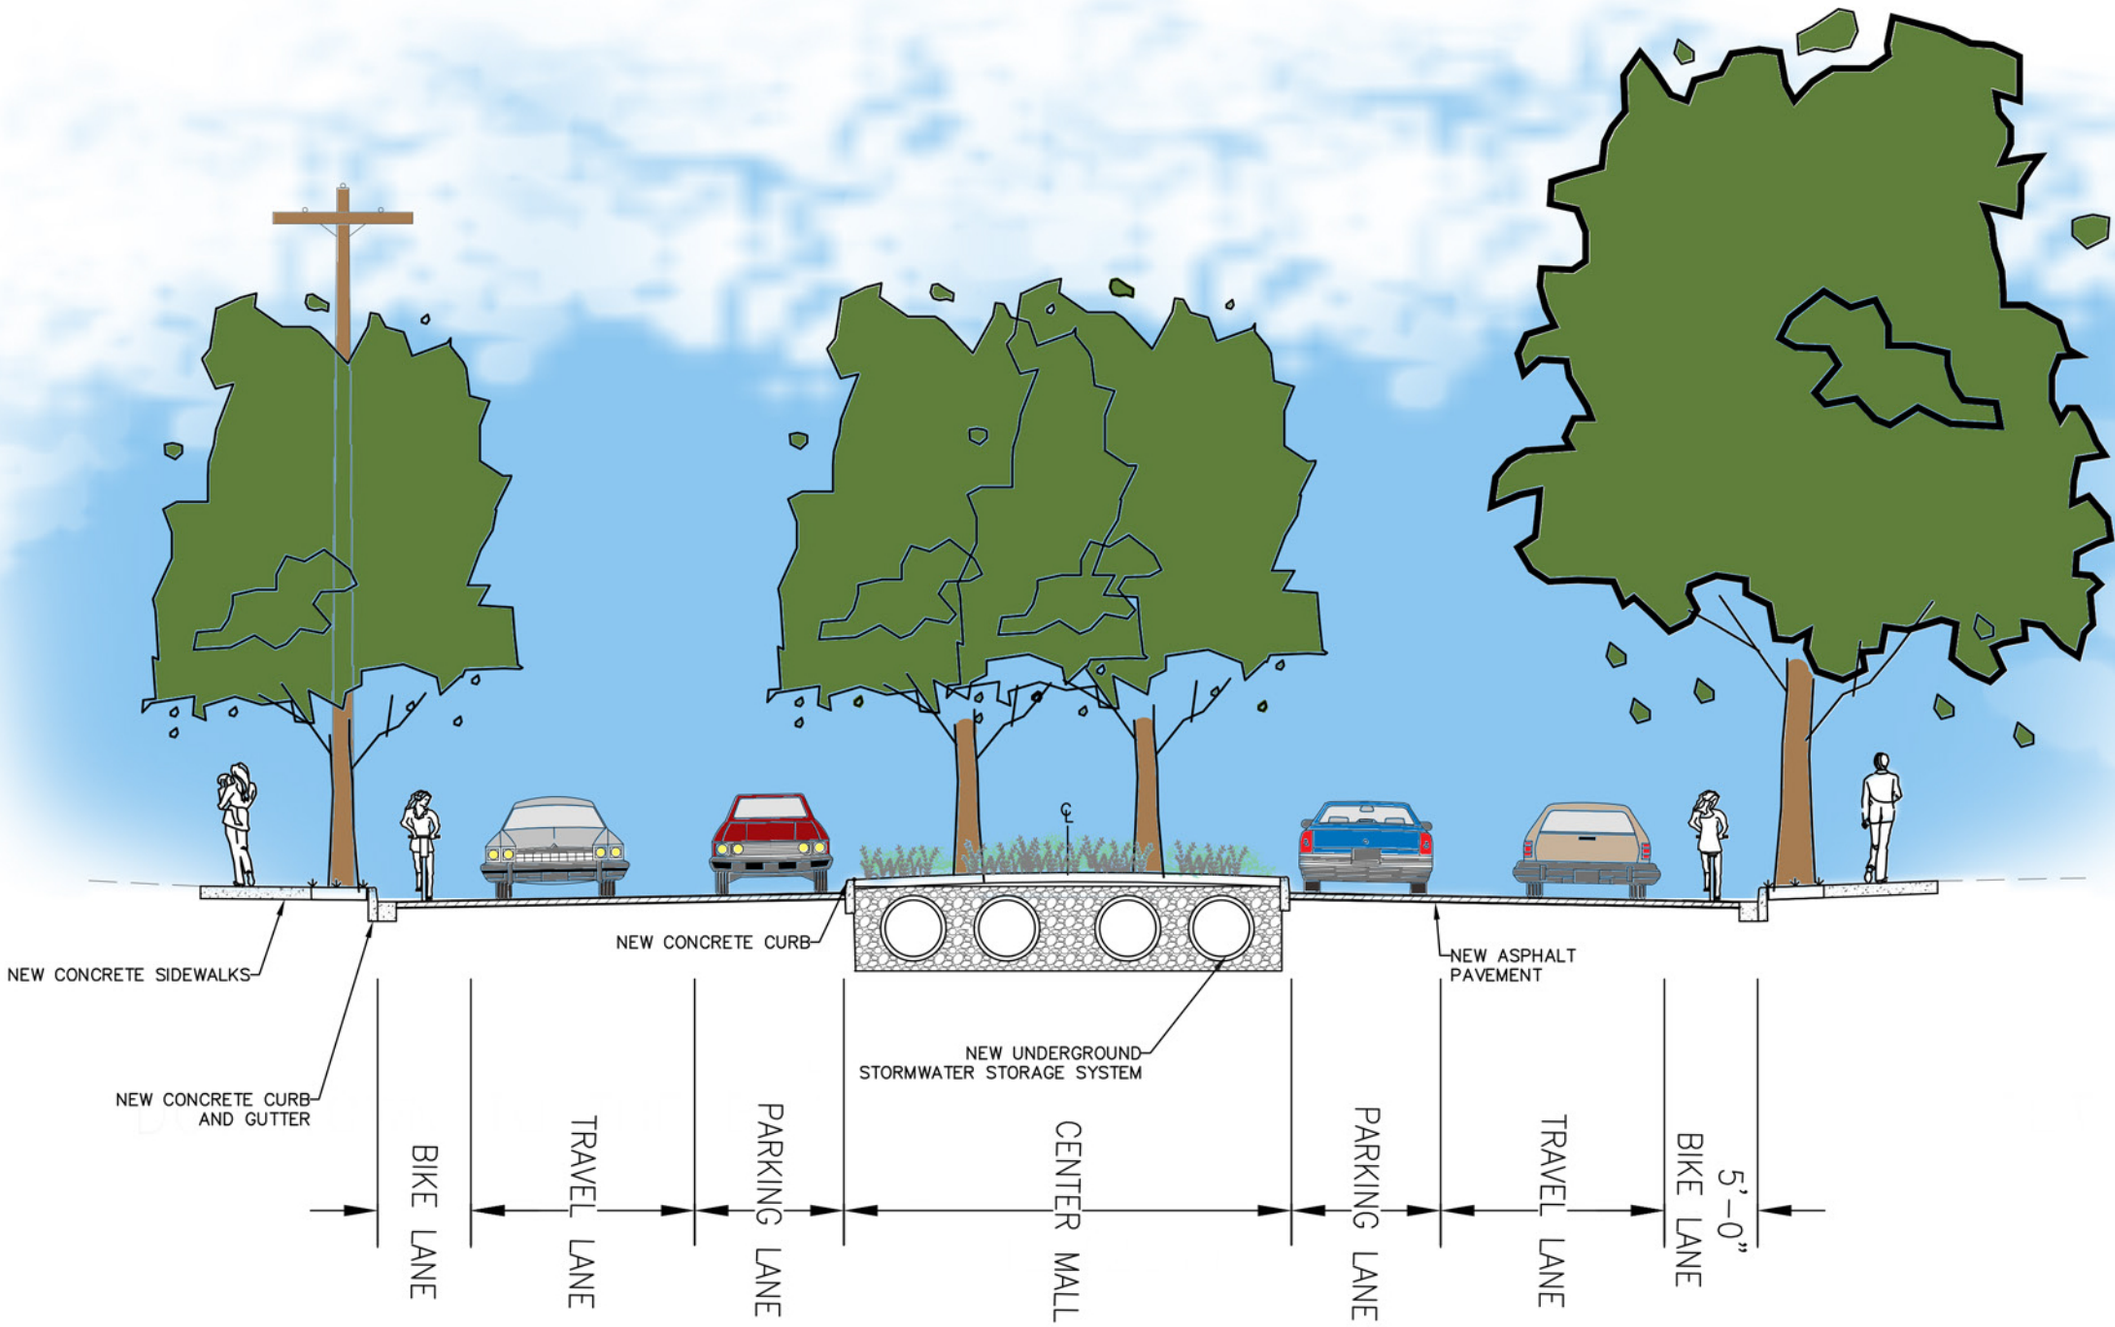

TYPICAL ROADWAY SECTION A–A'

N.T.S.