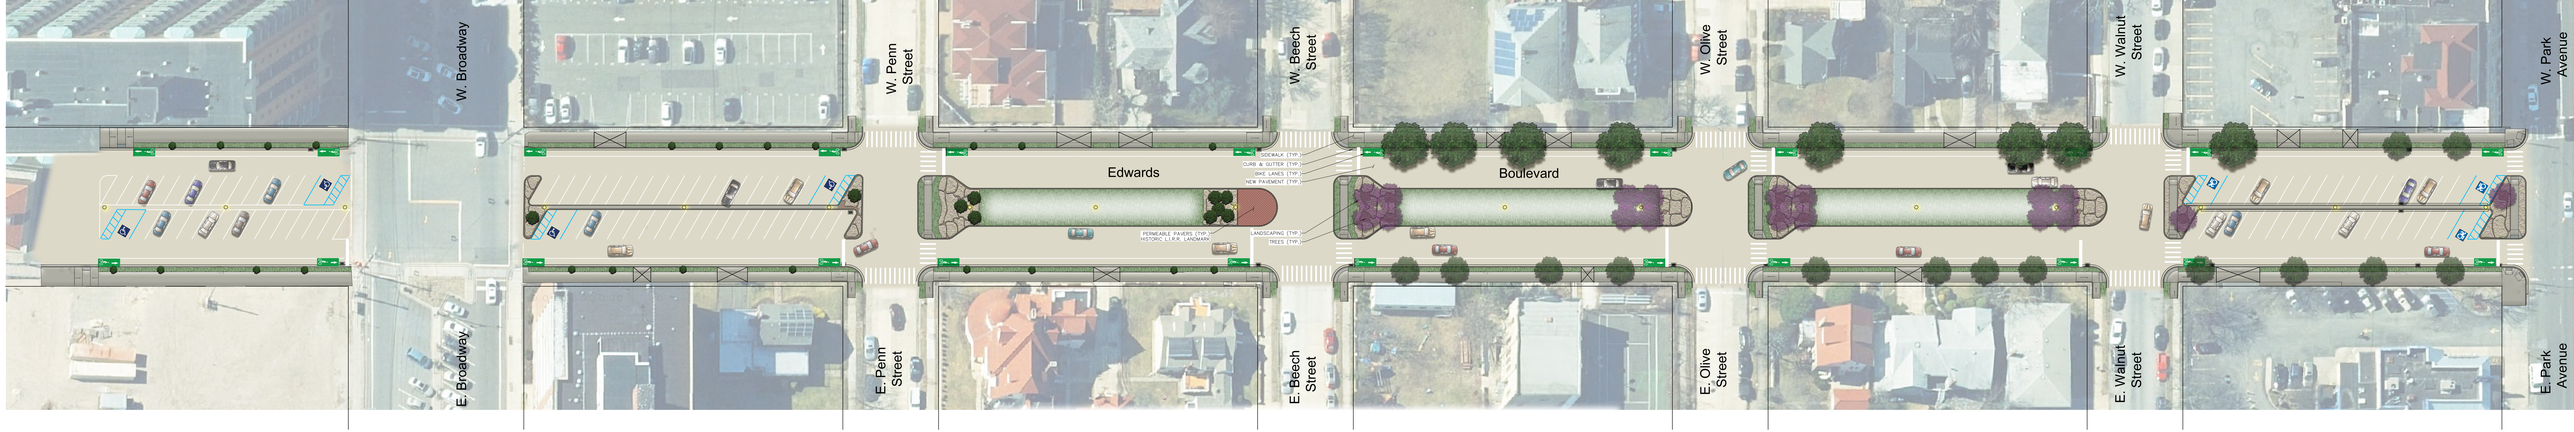

LEGEND:

- EVERGREEN TREES IN MEDIAN – MEDIAN SOUTH
- EVERGREEN SHRUBS SOUTH – UTILITY STRIP
- WIRE FRIENDLY TREES NORTHEAST SIDE – UTILITY STRIP NORTHEAST
- WIRE FRIENDLY TREES MEDIAN NORTH – MEDIAN NORTH
- LARGE CANOPY TREES NORTHWEST SIDE – UTILITY STRIP NORTHWEST
- ORNAMENTAL GRASSES & PERENNIAL PLANTING
- GRASS

NV5
40 MARCUS DRIVE, SUITE 201
MELVILLE, NEW YORK 11747
P: 631.891.3200 WWW.NV5.COM

EDWARDS BOULEVARD
DOWNTOWN TO THE BOARDWALK: RESILIENT CONNECTIVITY PROJECT
01/2019